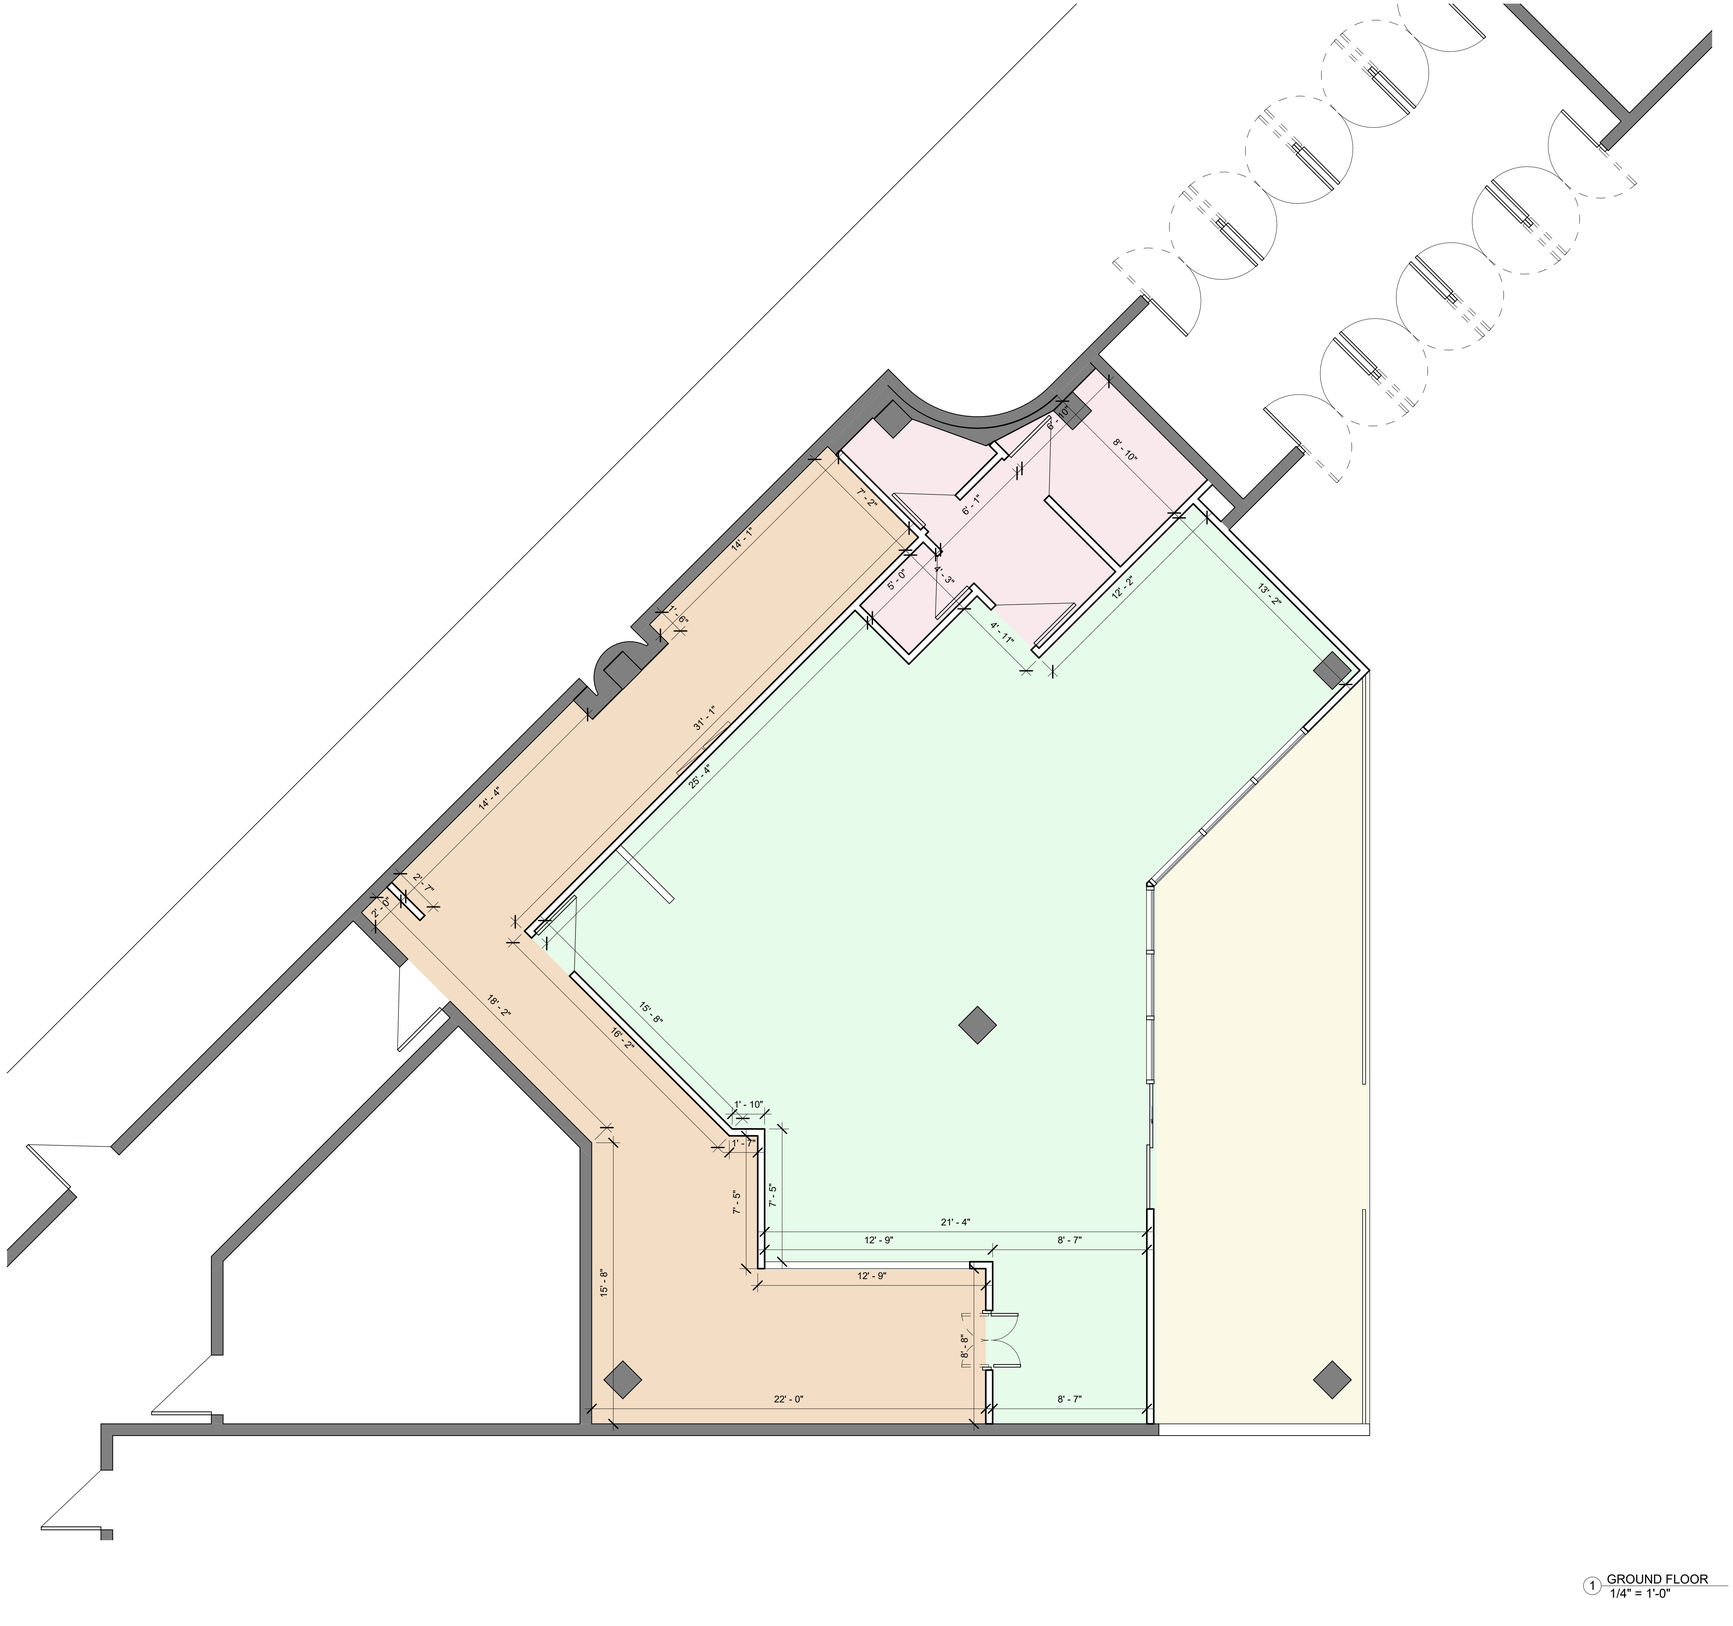

1 GROUND FLOOR
1/4" = 1'-0"

NOTES:

CONTRACTORS MUST CHECK ALL DIMENSIONS ON SITE. ONLY FIGURED DIMENSIONS ARE TO BE USED.

DISCREPANCIES MUST BE REPORTED IMMEDIATELY TO THE CONSULTANTS BEFORE PROCEEDING.

UNLESS NOTED OTHERWISE, ALL DIMENSIONS ARE SHOWN IN IMPERIAL.

No.	Description	Date

GOOD CATCH

CRU 1100, FAIRVIEW MALL, LOWER LEVEL, 1800 SHEPPARD AVENUE EAST, NORTH YORK, ON, M2J 5A7

MODERN BOX DESIGNS

Modern-Box.ca
T. (437) 992-5112
Email: Contact@Modern-Box.ca
4230 Sherwoodtowne Blvd,
Mississauga, ON L4Z 2G6

STAMP:

FLOOR PLAN

PROJECT NO:	DRAWN BY:	SCALE:
2215	KR	1/4" = 1'-0"
DATE:	CHECKED BY:	
Issue Date	MK	
NORTH:	A100	

15/02/2024 10:13:09